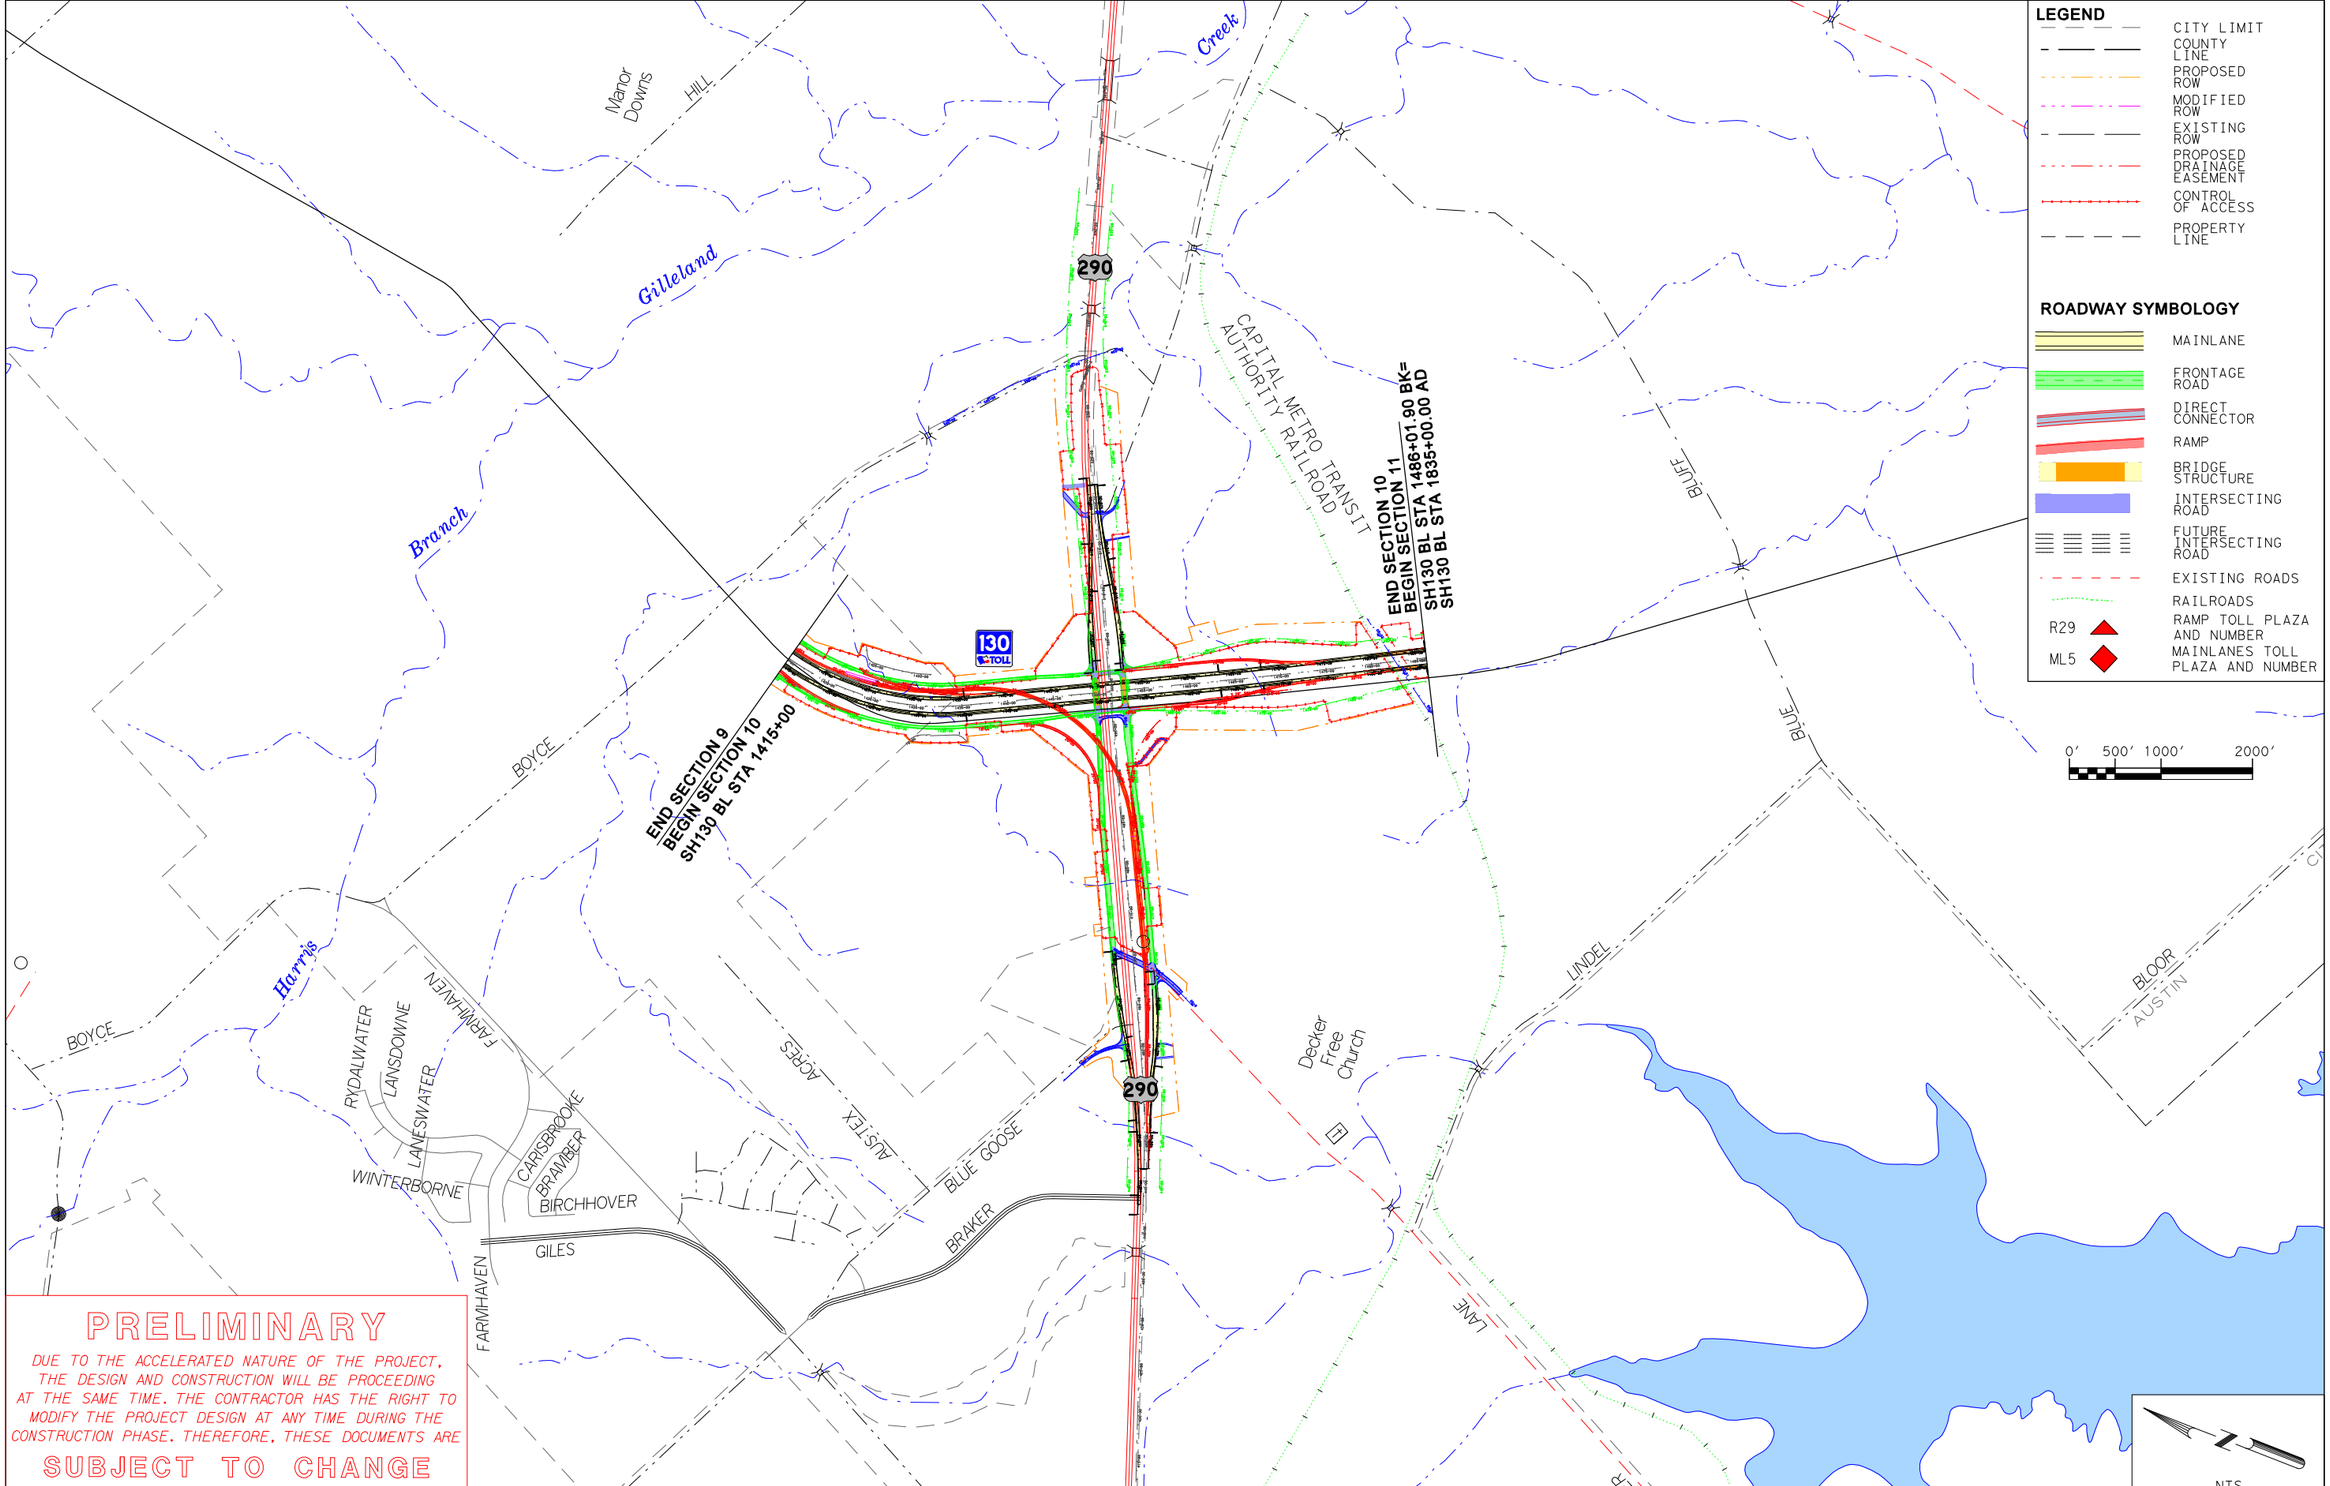


# PRELIMINARY

DUE TO THE ACCELERATED NATURE OF THE PROJECT, THE DESIGN AND CONSTRUCTION WILL BE PROCEEDING AT THE SAME TIME. THE CONTRACTOR HAS THE RIGHT TO MODIFY THE PROJECT DESIGN AT ANY TIME DURING THE CONSTRUCTION PHASE. THEREFORE, THESE DOCUMENTS ARE

**SUBJECT TO CHANGE**

Austin District Turnpike Project Office
TOLL
SH130 • SH45N • LP1

© 2005

TEXAS DEPARTMENT OF TRANSPORTATION

# SEGMENT 2 - SECTION 10

INTERIM SCHEMATIC EXHIBIT OF PROPOSED SH130 - AUGUST 2005

LONE STAR INFRASTRUCTURE