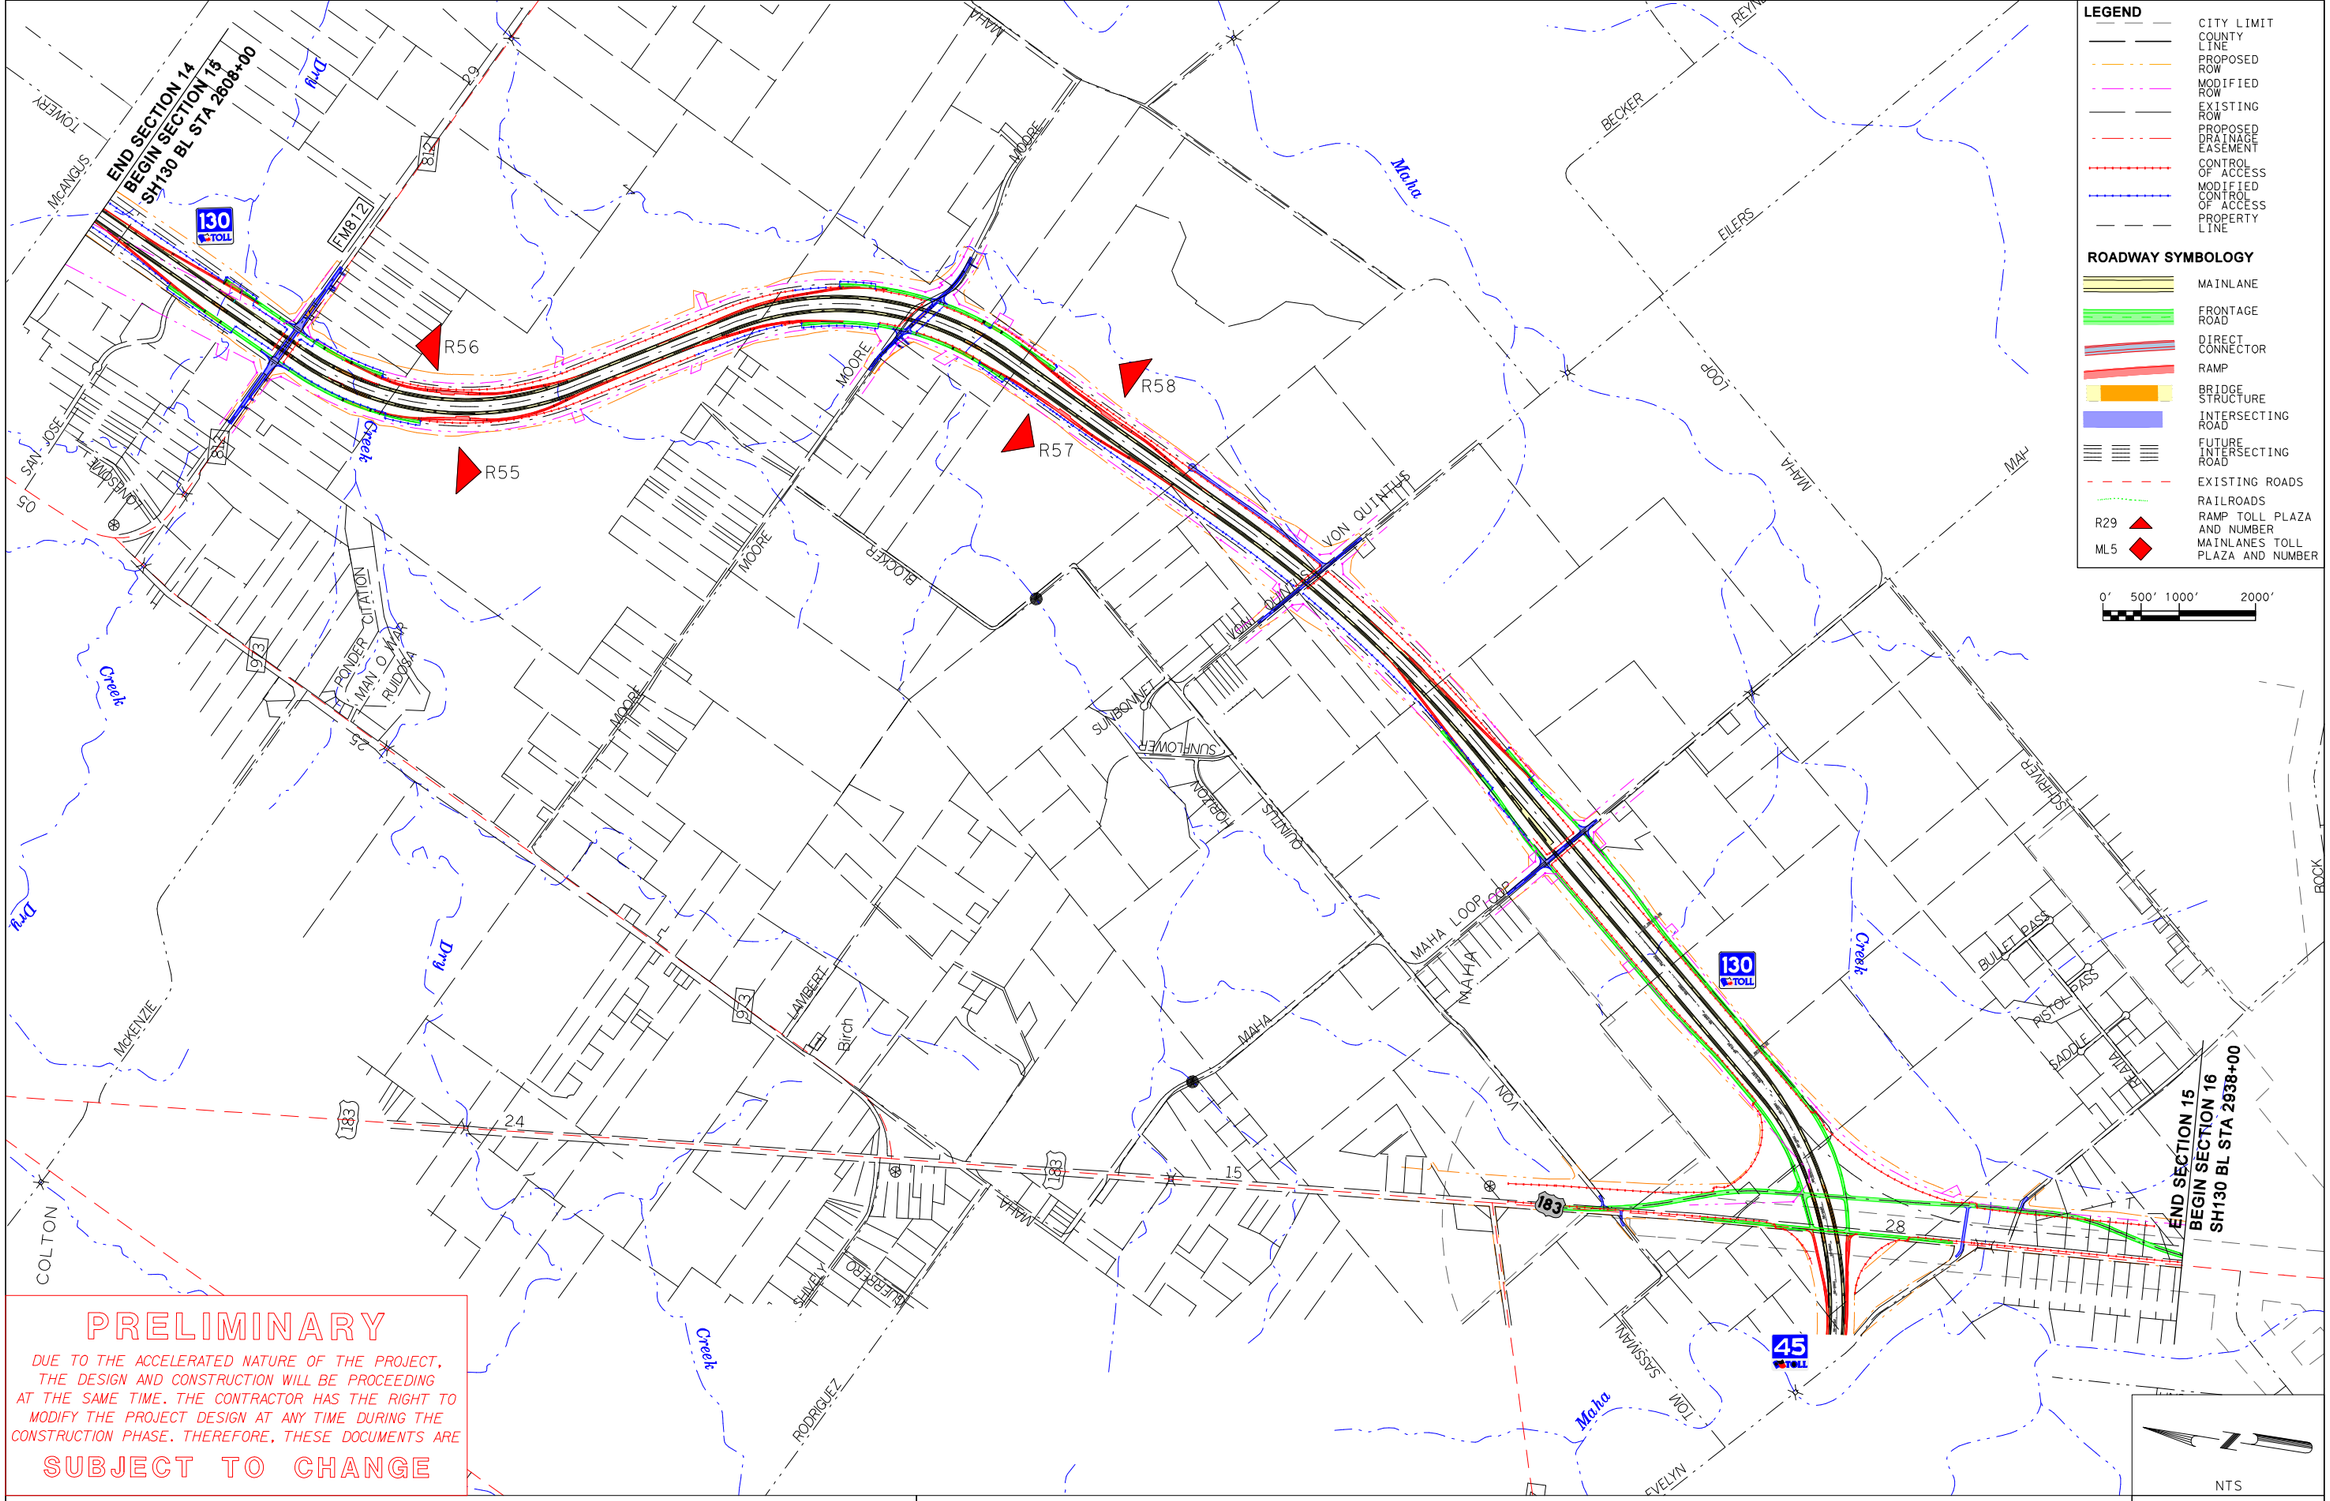

PRELIMINARY

DUE TO THE ACCELERATED NATURE OF THE PROJECT, THE DESIGN AND CONSTRUCTION WILL BE PROCEEDING AT THE SAME TIME. THE CONTRACTOR HAS THE RIGHT TO MODIFY THE PROJECT DESIGN AT ANY TIME DURING THE CONSTRUCTION PHASE. THEREFORE, THESE DOCUMENTS ARE

SUBJECT TO CHANGE

Austin District Turnpike Project Office TOLL SH130 • SH45N • LP1

© 2005

TEXAS DEPARTMENT OF TRANSPORTATION

SEGMENT 4 - SECTION 15

INTERIM SCHEMATIC EXHIBIT OF PROPOSED SH130 - AUGUST 2005

LONE STAR INFRASTRUCTURE